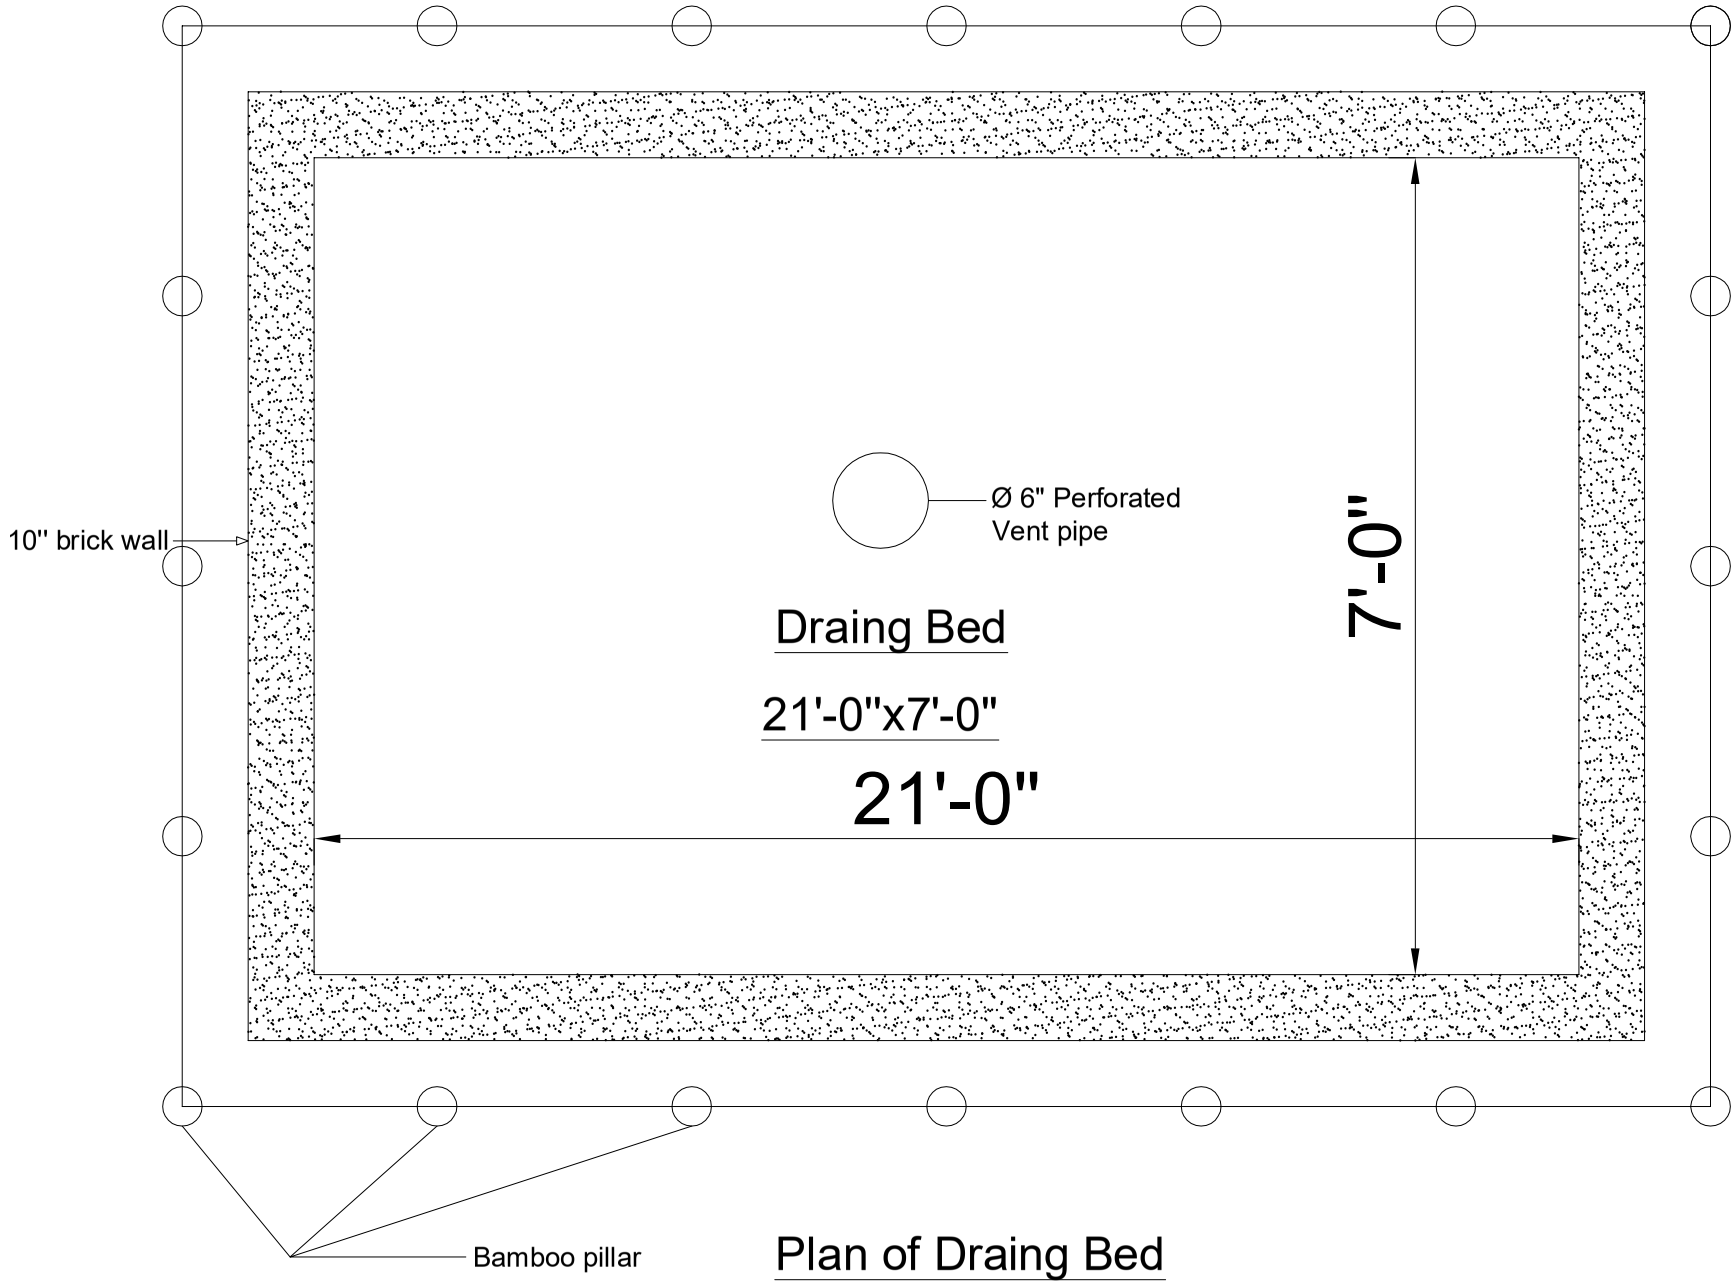

Plan of Draing Bed

IMPLEMENTED BY	PROJECT	SUPPORTED BY	DRAWING TITLE	DESIGN BY	SHEET No.
NGO FORUM FOR PUBLIC HEALTH	IMPROVED WASH SERVICES FOR ROHINGYA IN BANGLADESH	**UNICEF**	PLAN OF DRYING BED	MD. TORIQUL ISLAM Senior Technical Manager	05