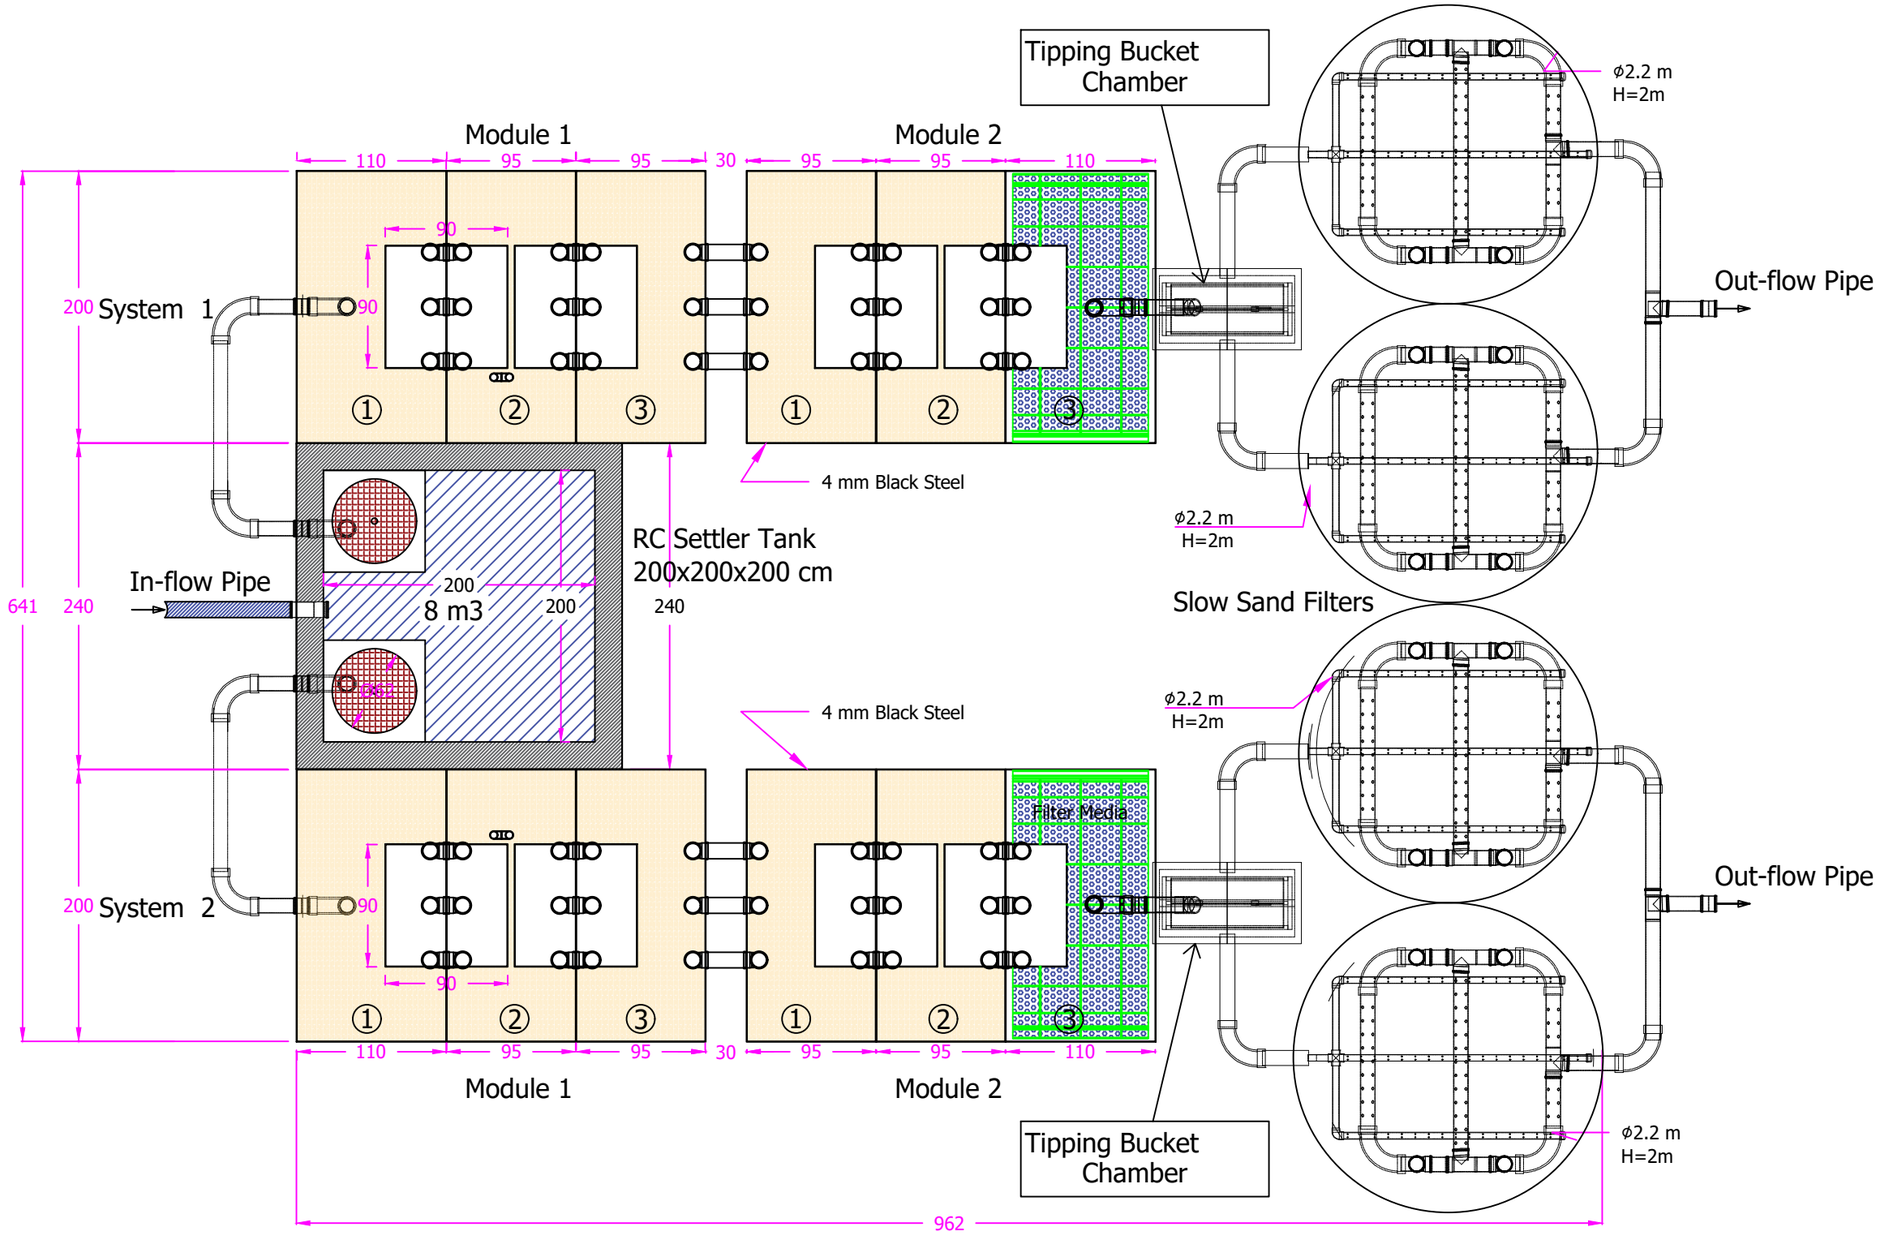

SOLIDARITÉS INTERNATIONAL

MINJEZ VILLAGE
SEPTEMBER 2021

BMGF

WASTE WATER TREATMENT MODULES

CONSULTANTS SEAL: | DESIGN ENGINEERS:

Rev	Description	Drawn by	Verified by	Approved by	Date
0					

Issuer internal approval circuit and revision history
1-on development, 2-issued, 3-tender drawings, X-cancelled

Project: BMGF - WASTE WATER TREATMENT

Drawing Number and Title: GENERAL LAYOUT PLAN VIEW

Project No.	Phase	Zone	Scale	Date
	SD	All	1/200	SEP 2021

Sheet Serial Number	Trade	Originator	Item	Number	Revision
	Mechanical			001	01