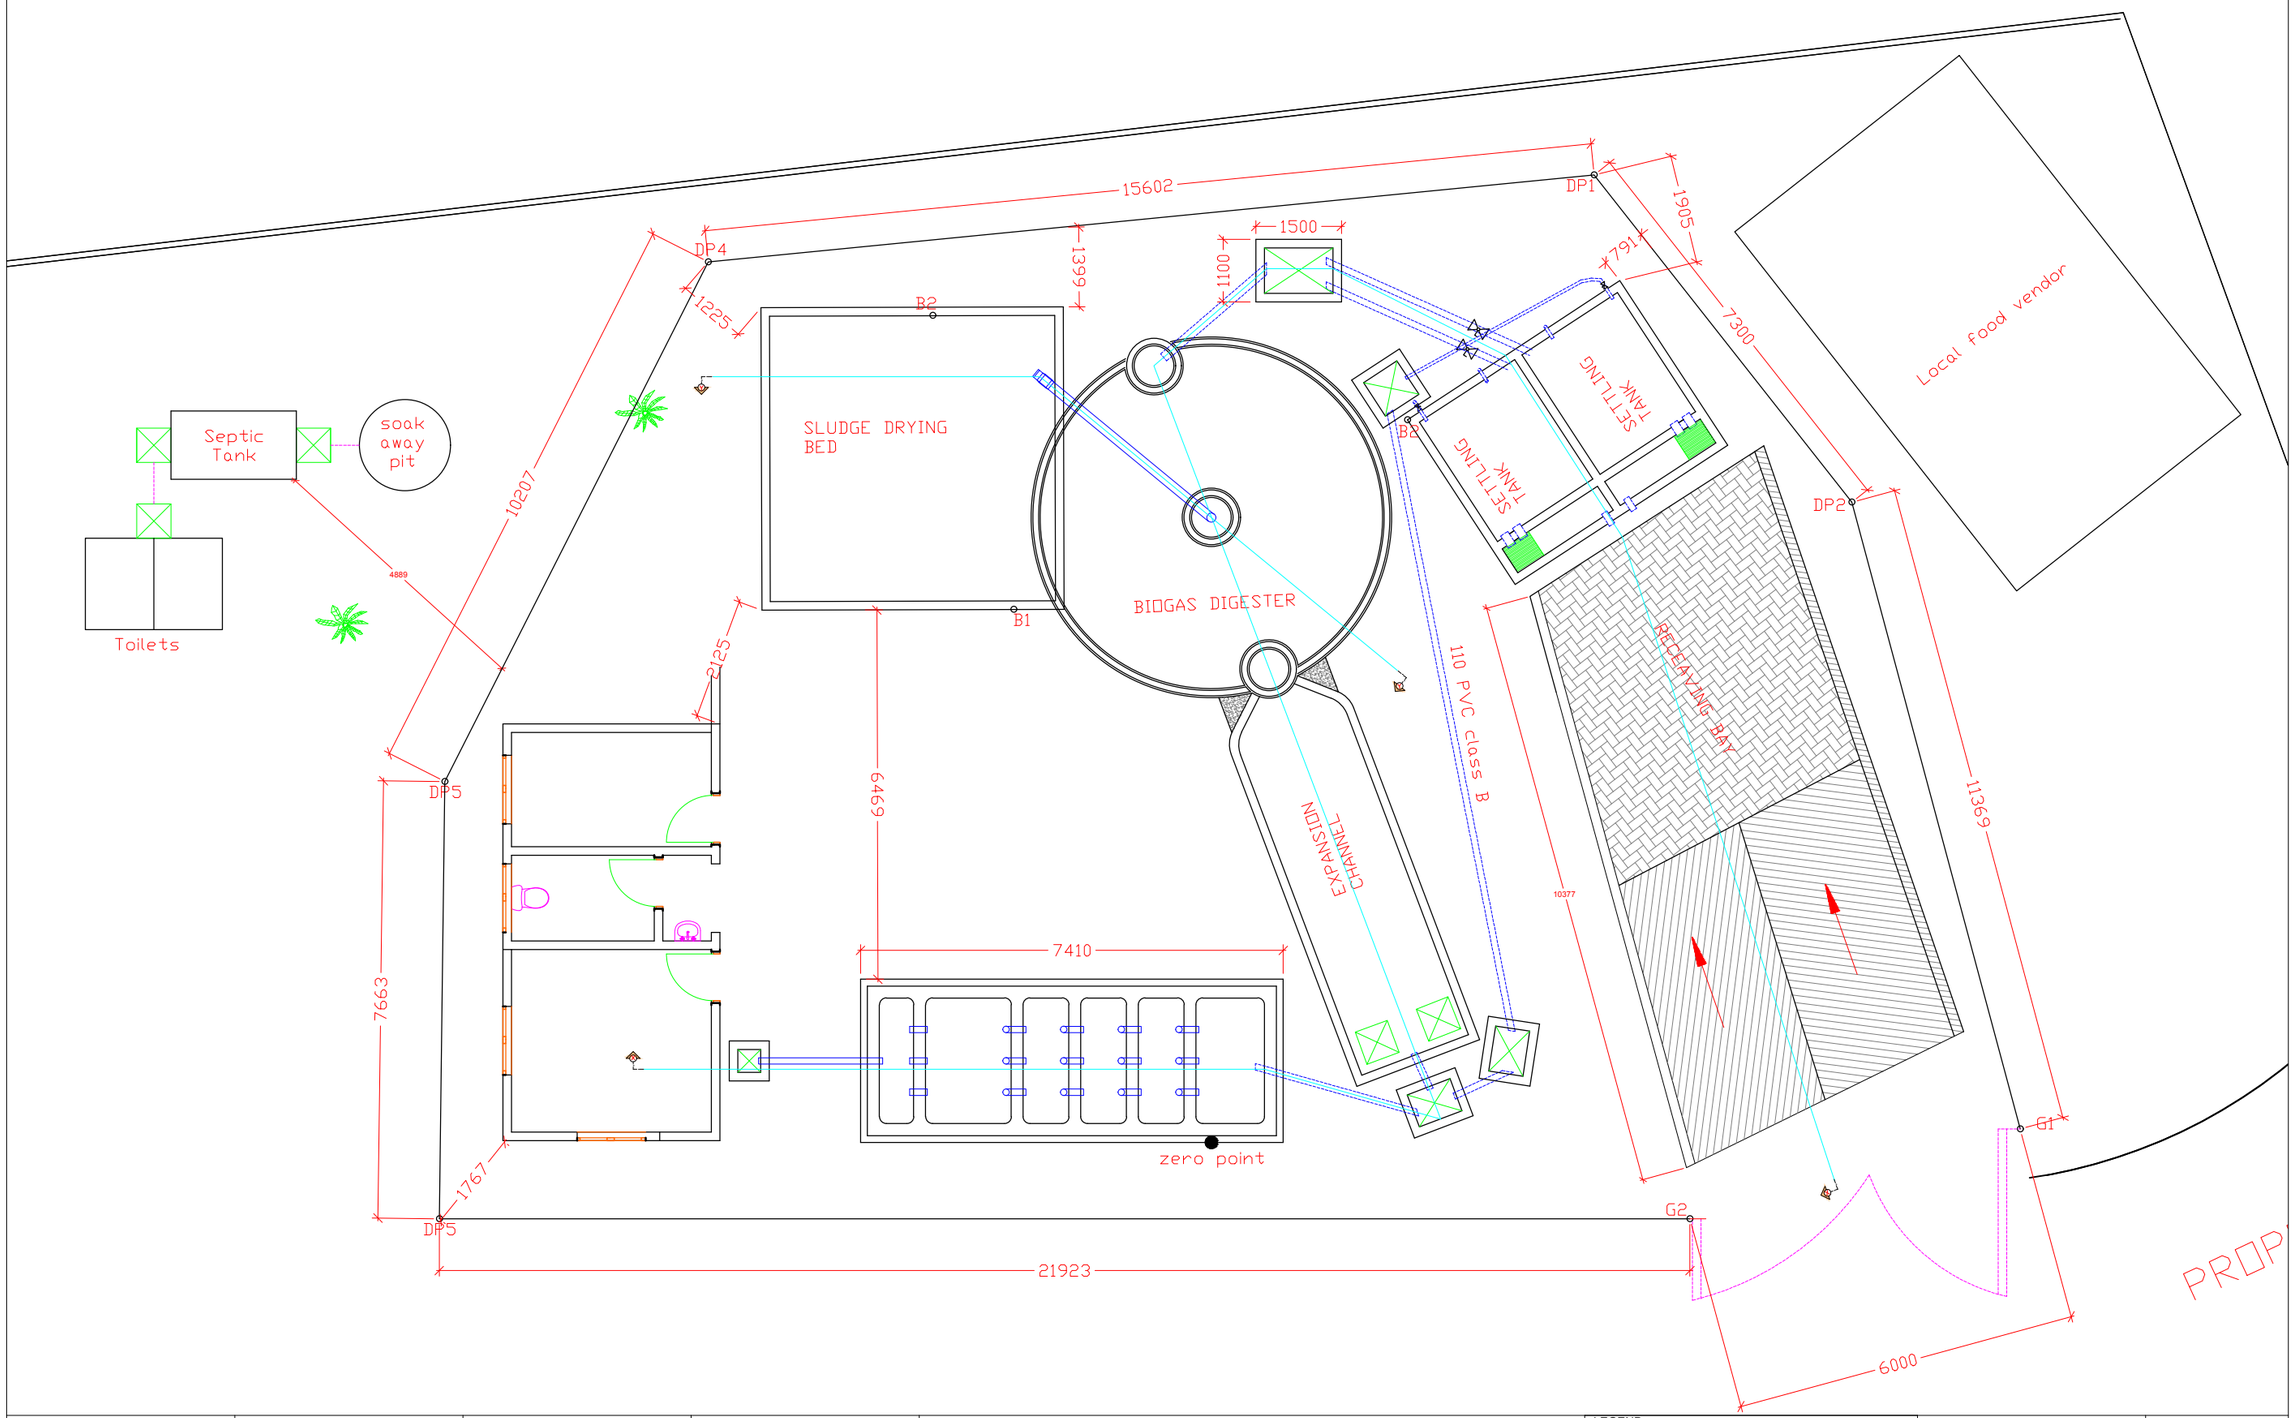

CLIENT:	CONSULTANT:	IMPLEMENTER:	PROJECT NAME:	NOTES:	LEGEND:	PHASE Detailed design	DRAWING NO.:
UBUNGO MUNICIPAL COUNCIL P.O.BOX . 55068 DAR ES SALAAM	BORDA-AFRICA Bremen Overseas Research and Development Association www.borda-africa.org	BORDA TANZANIA P.O. Box 105744 DAR ES SALAAM	HDIF_FSTP MBURAHATI DRAWING TITLE: Modules Layout Plan	1. This is the product of BORDA and is not to be copied or reproduced without the permission of BORDA. 2. All dimensions are in [mm] unless otherwise specified. 3. All dimensions need to be checked and co-related with architectural and structural design. Any discrepancy or omission must be brought to notice. 4. Dimensions related to structural drawing are not specified in this drawing. 5. All dimensions shown are clear (excluding plaster) 6. 20mm plaster unless noted otherwise 7. All indicated tolerances are to be kept and shall be checked on site.	ABR - Anaerobic Baffled Reactor AF - Anaerobic Filter BGD - Biogas Digester PGF - Planted Gravel Filter VSF - Vertical Sand Filter BL - Bottom Level GL - Ground Level PBL - Pipe Inner RL - Reference Line WL - Water Level SWD- Storm water diversion FSM-Faecal Sludge Management	DRAWN: M.S APPROVED BY: SCALE (AT A3): 1:100 DATE: 06/11/2017	D 01.1